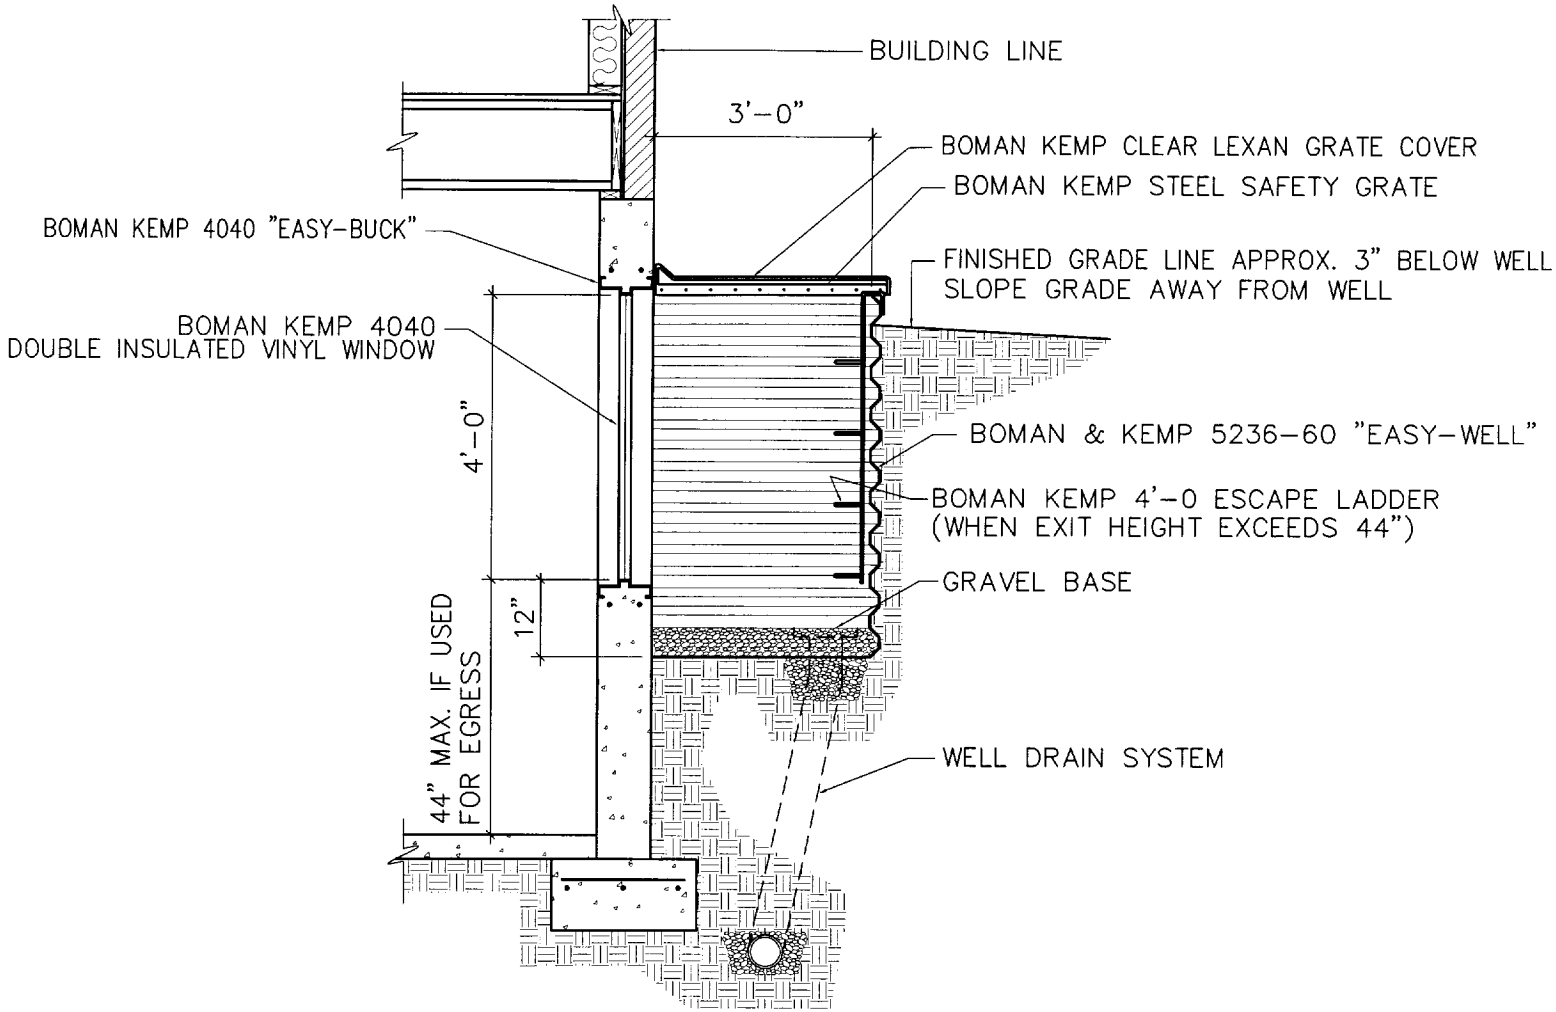


A
1

WALL SECTION THRU. WINDOW WELL